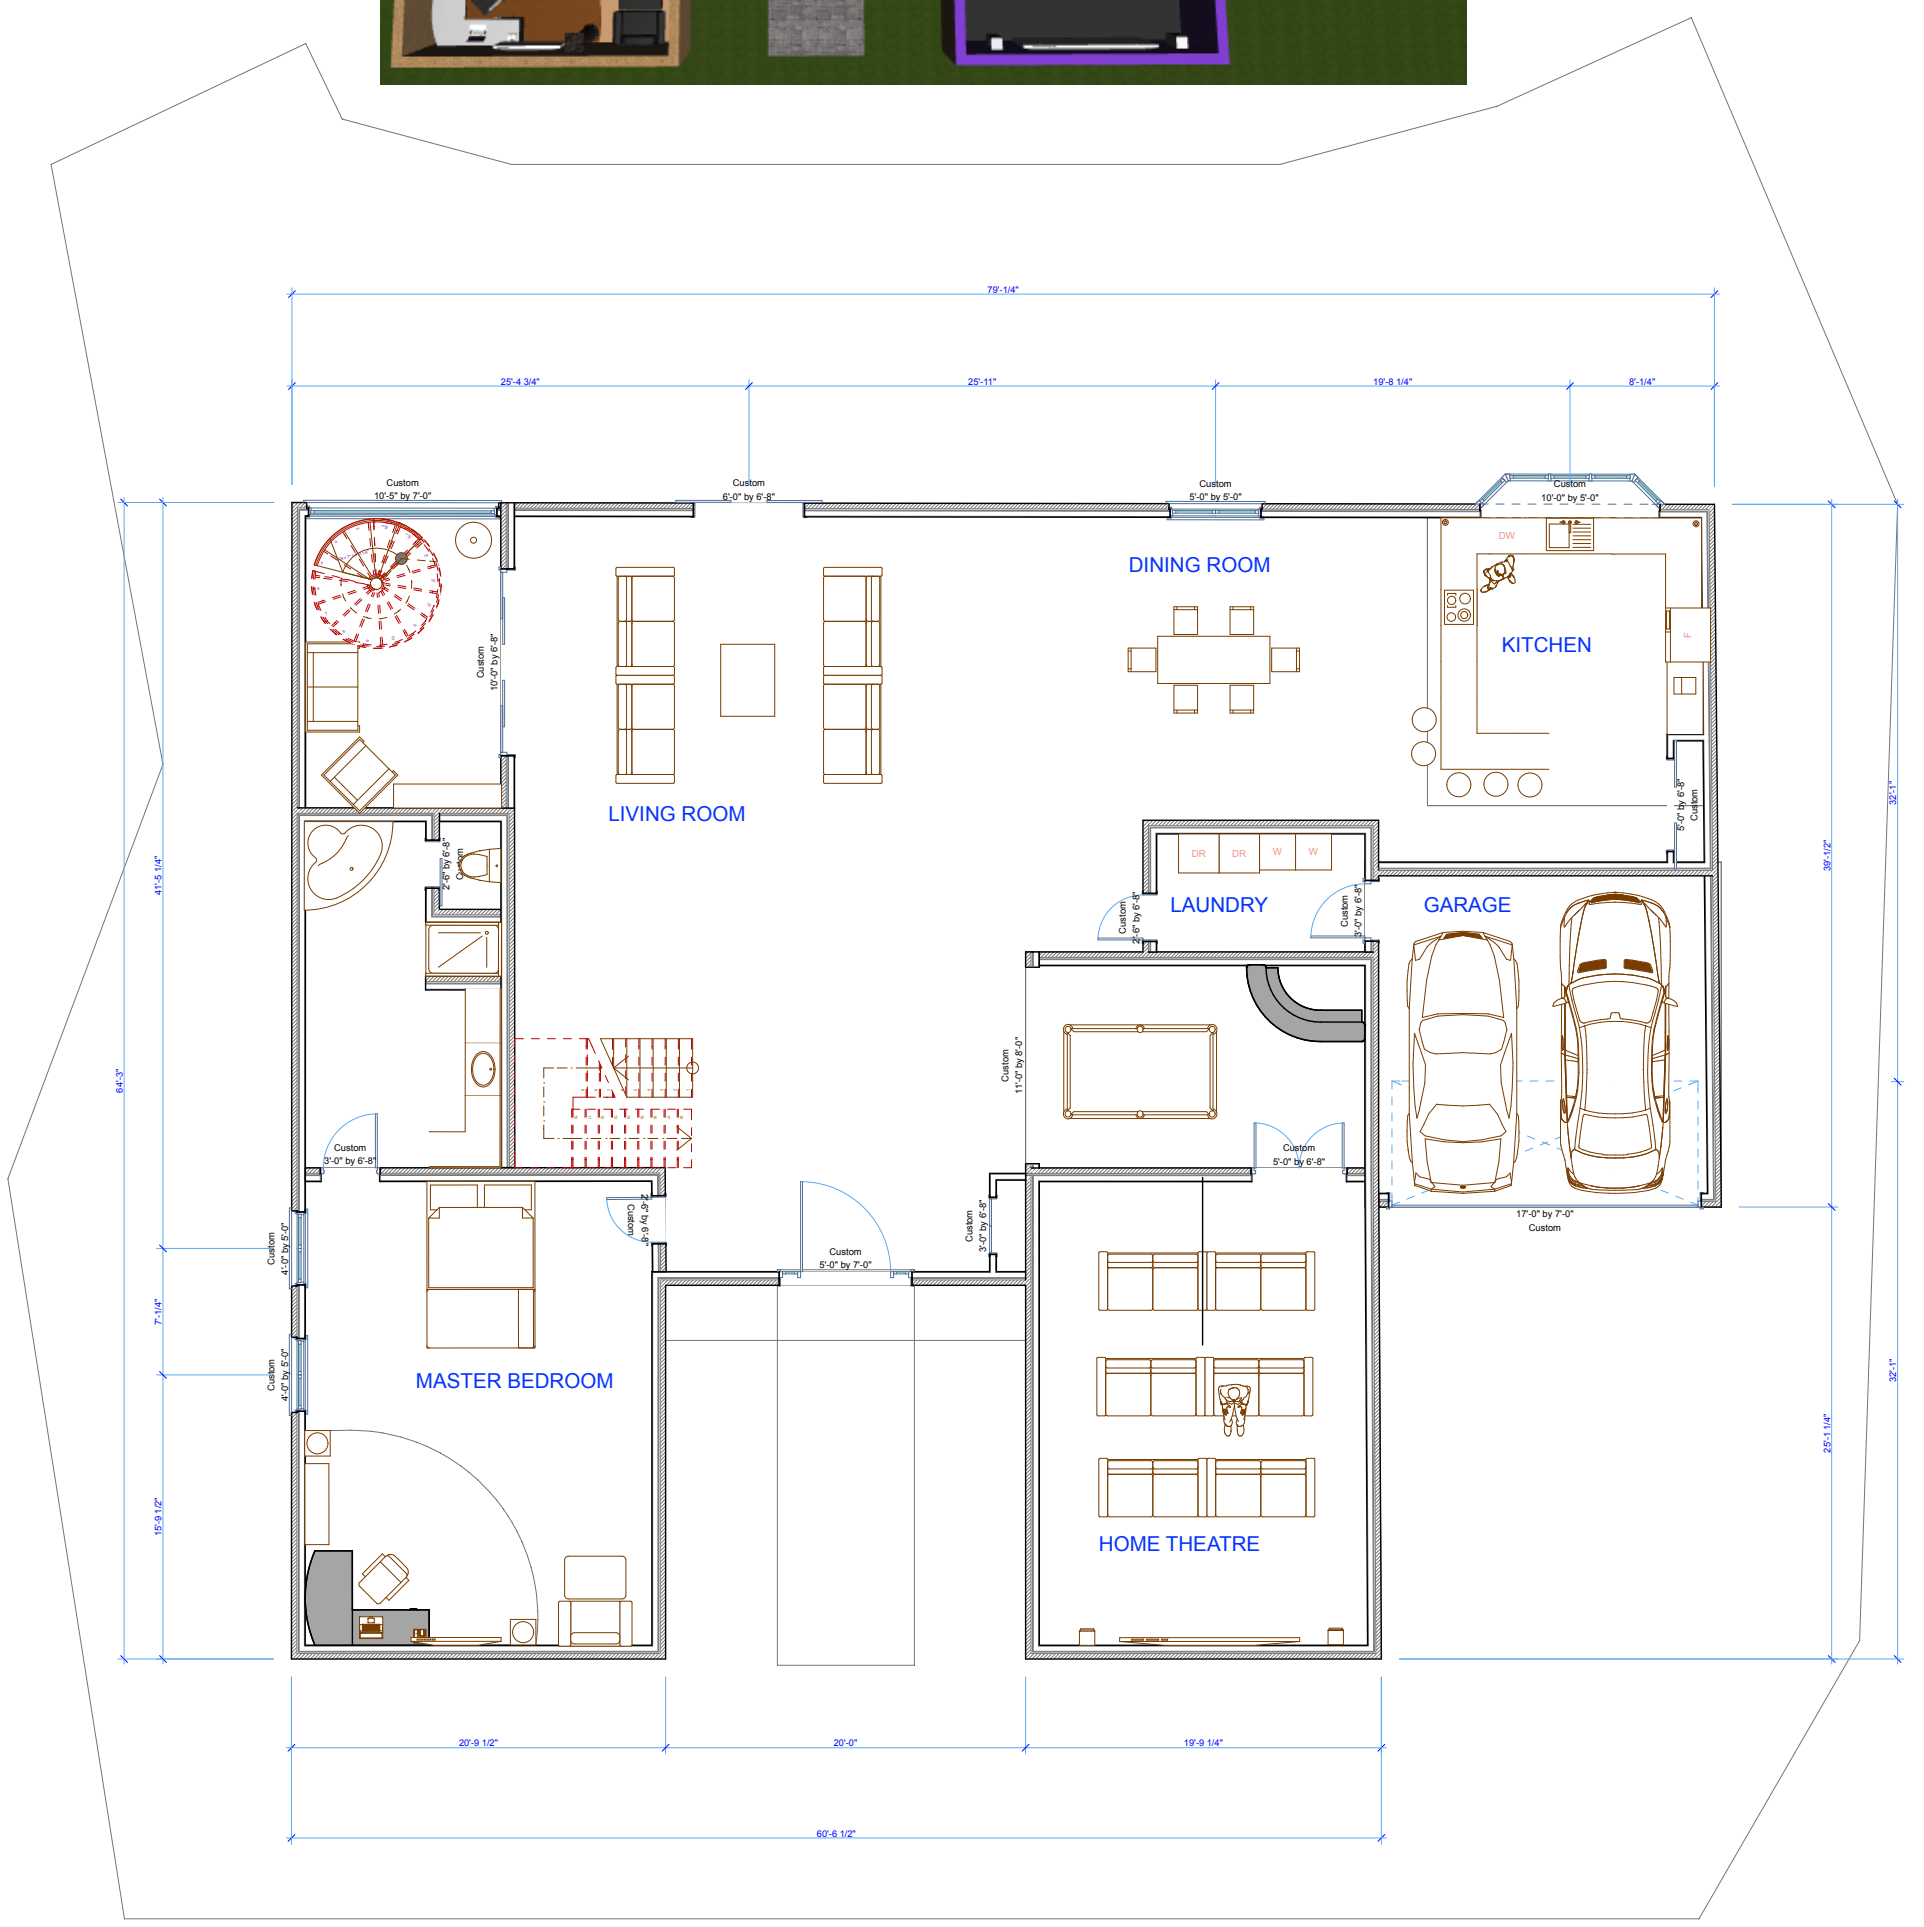

SHS School of Design	**STEVENSON HIGH SCHOOL** **TECHNOLOGY EDUCATION DEPARTMENT** **TECHNICAL DRAWING PROGRAM** **ADVANCED TECHNICAL DRAWING**	**PROJECT TITLE** **CLIENT NAME** **CLIENT ADDRESS** **CITY, STATE AND ZIP**	**Nunez Architecture and Design** **111 Michigan ave.** **Chicago, IL 60202**	Nunez Architecture and Design
		GONZO NUNEZ | 10-12-11 | FULL | "PAGE 1 of 1"		