ARCHICAD EDUCATIONAL VERSION
GRAPHISOFT®
Virtual Building Solutions

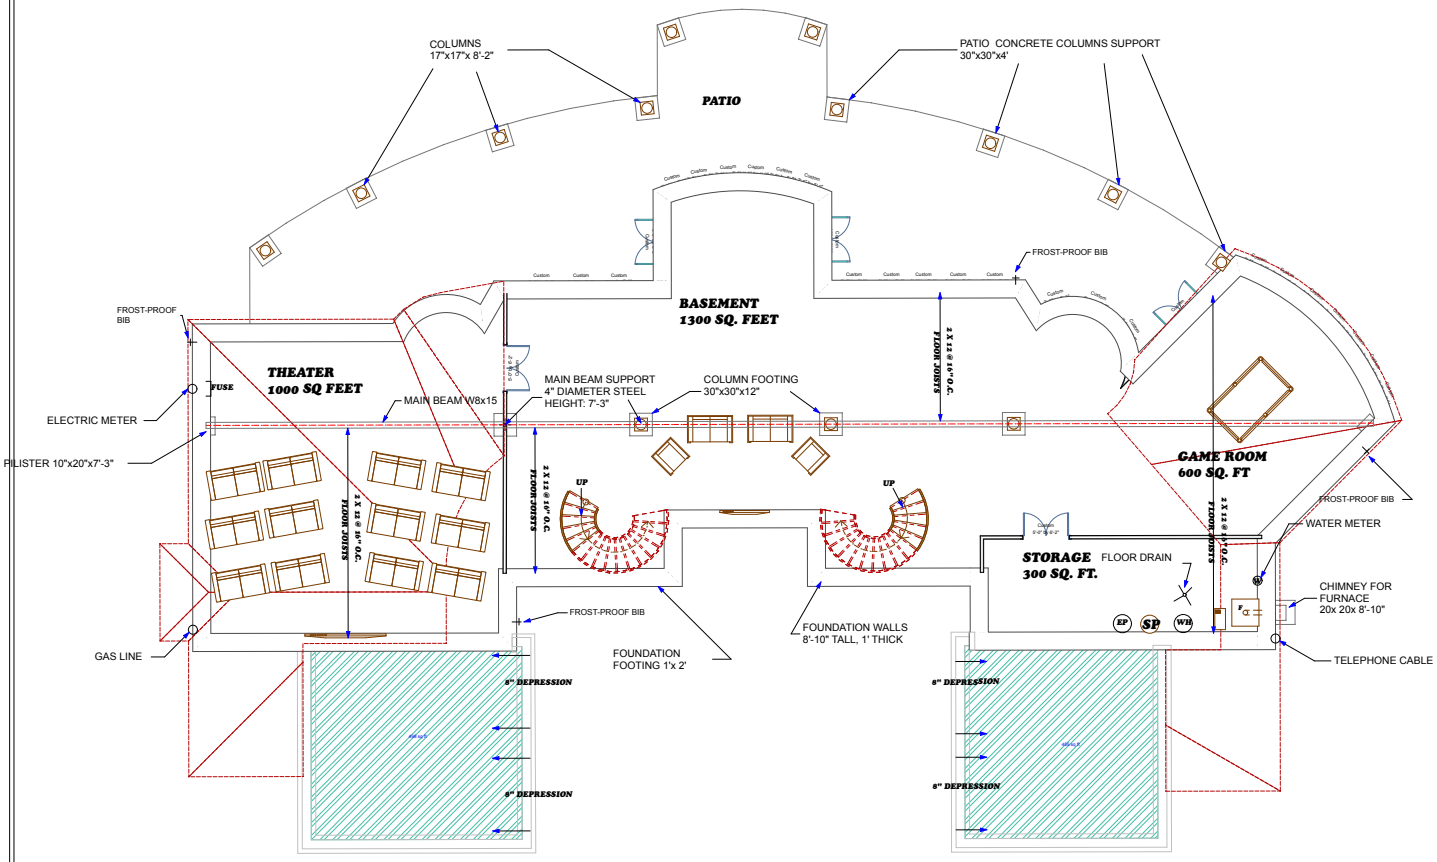

1/4" pea gravel and 6x6 wwm
6 mill. moisture barrier
4" poured concrete slabs

STEVENSON HIGH SCHOOL **TECHNOLOGY EDUCATION DEPARTMENT** **TECHNICAL DRAWING PROGRAM** **ADVANCED TECHNICAL DRAWING**	**HOUSE** **ROUTE 22 AND OLD** **MCHENRY ROAD**		**AMF Architects** **1419 Westwood Blvd** **Los Angeles, California 90024**
	A. Feldgreber	**"DATE"**	**"FULL"**	**"PAGE 1 of 1"**

AMF Architects