ARCHICAD EDUCATIONAL VERSION

GRAPHISOFT®
Virtual Building Solutions

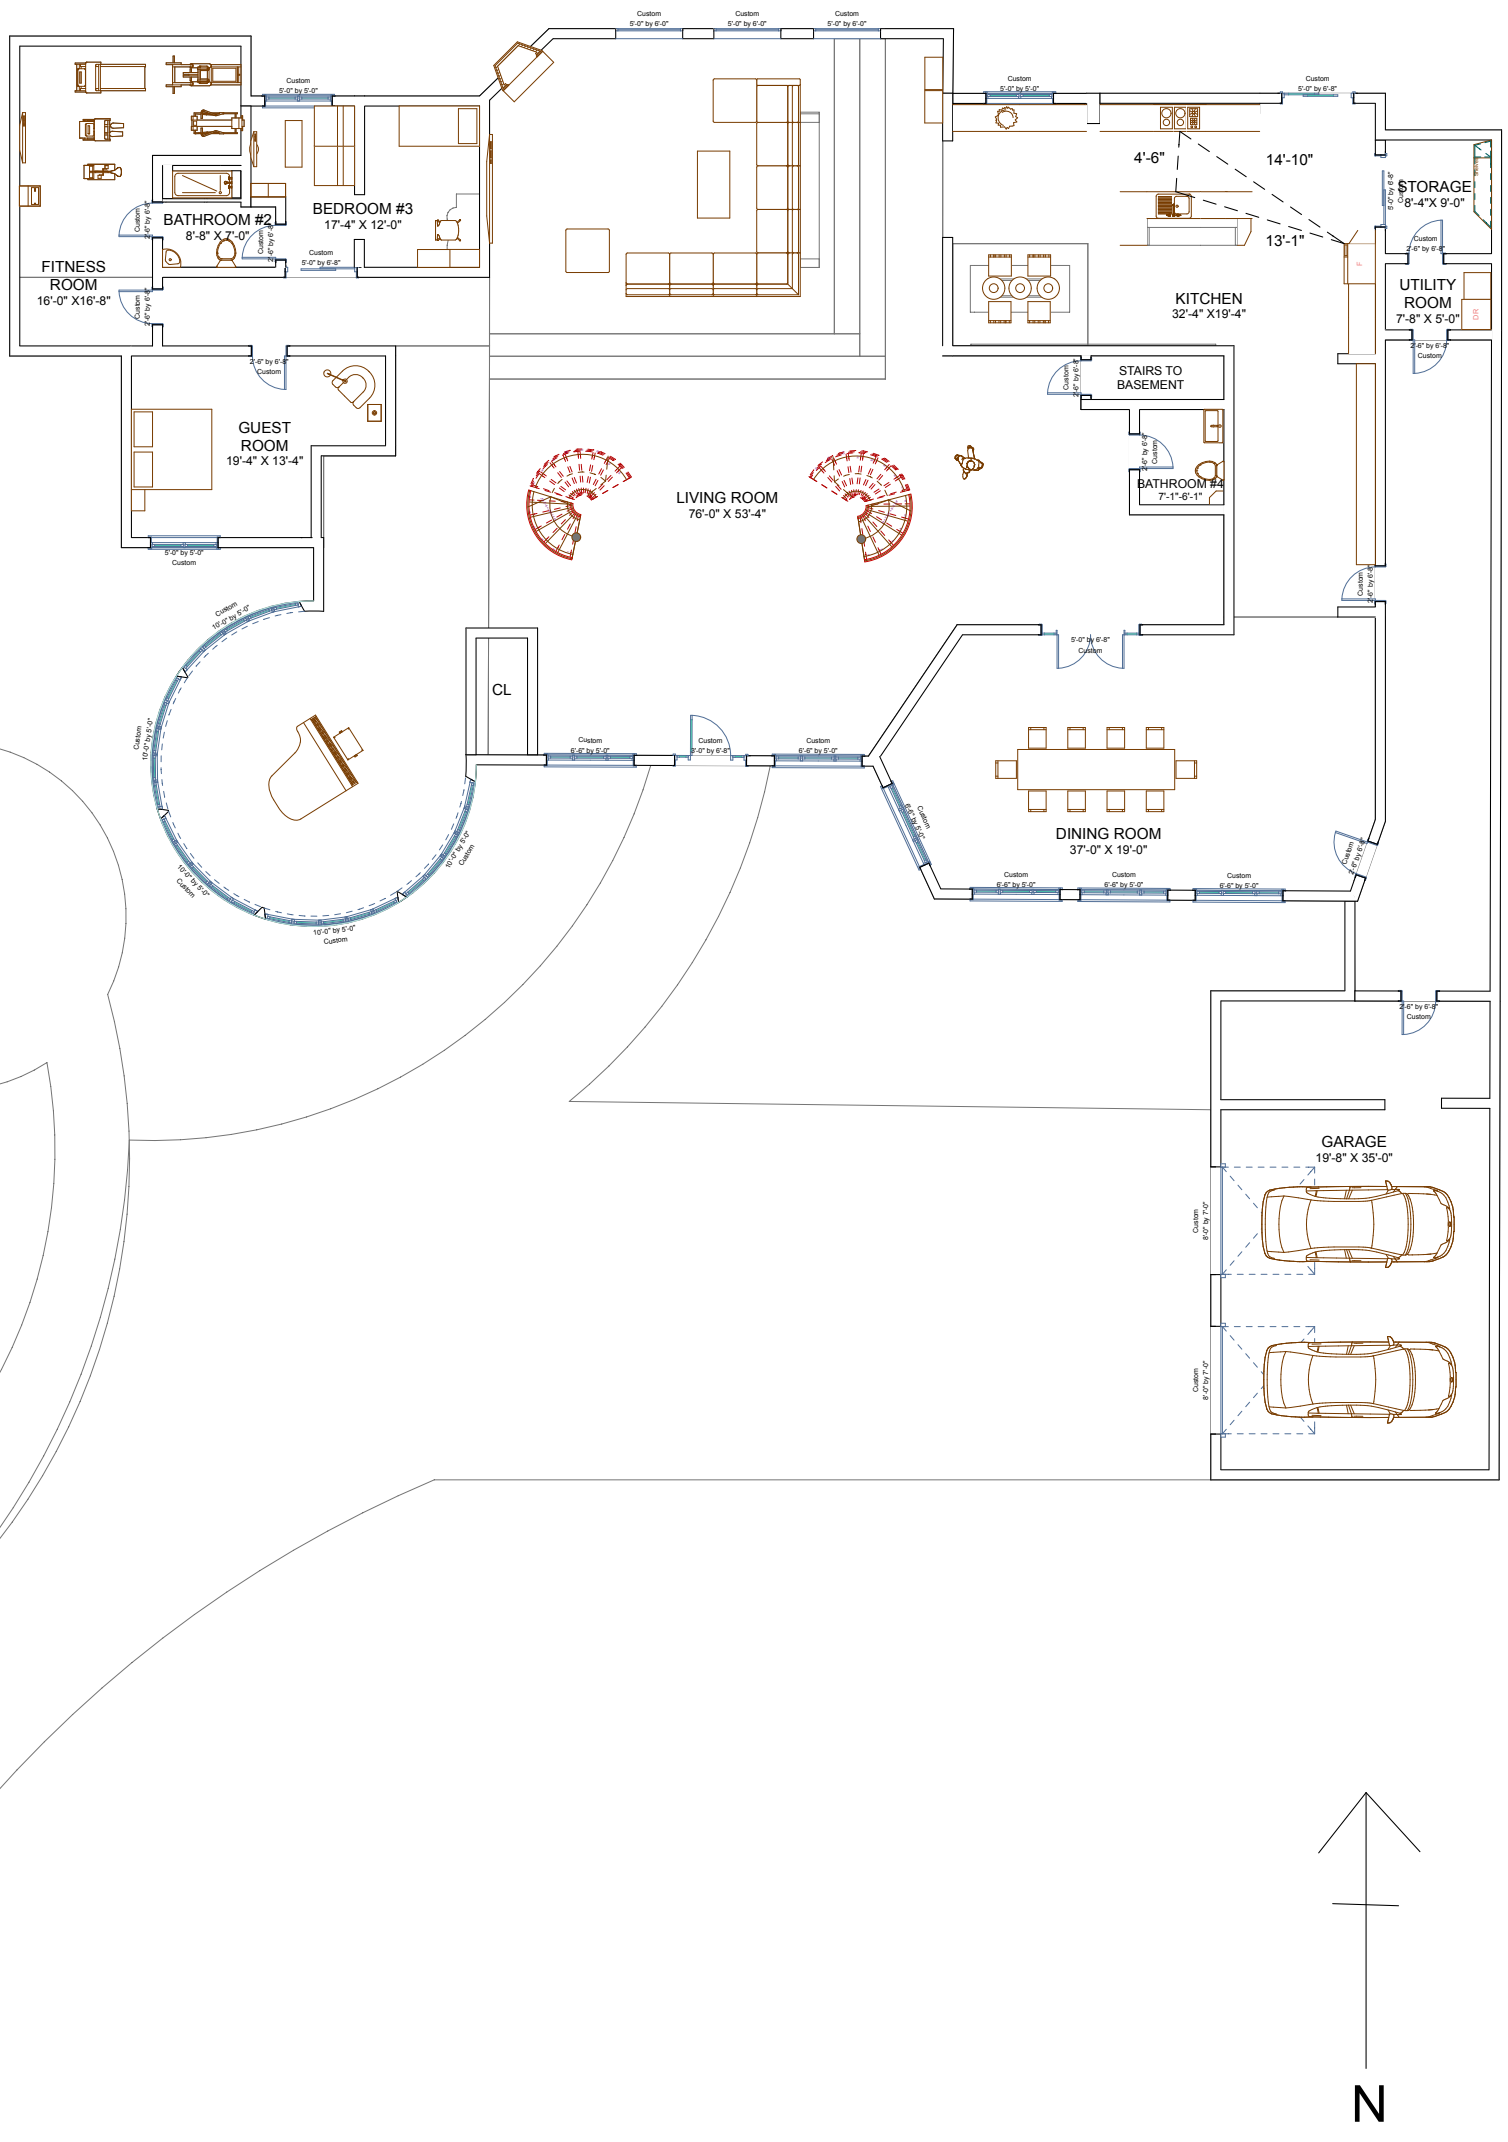

STEVENSON HIGH SCHOOL TECHNOLOGY EDUCATION DEPARTMENT TECHNICAL DRAWING PROGRAM ADVANCED TECHNICAL DRAWING	1ST STORY PARK, INSOOK & LEE, JUNESUE 110 WOODSTONE DR BUFFALO GROVE IL 60089			LYJ Architecture & Design 110 Woodstone Drive Buffalo Grove IL 60089
	Yeajin Lee	1.10.11	"FULL"	"PAGE 1 of 1"

255110914