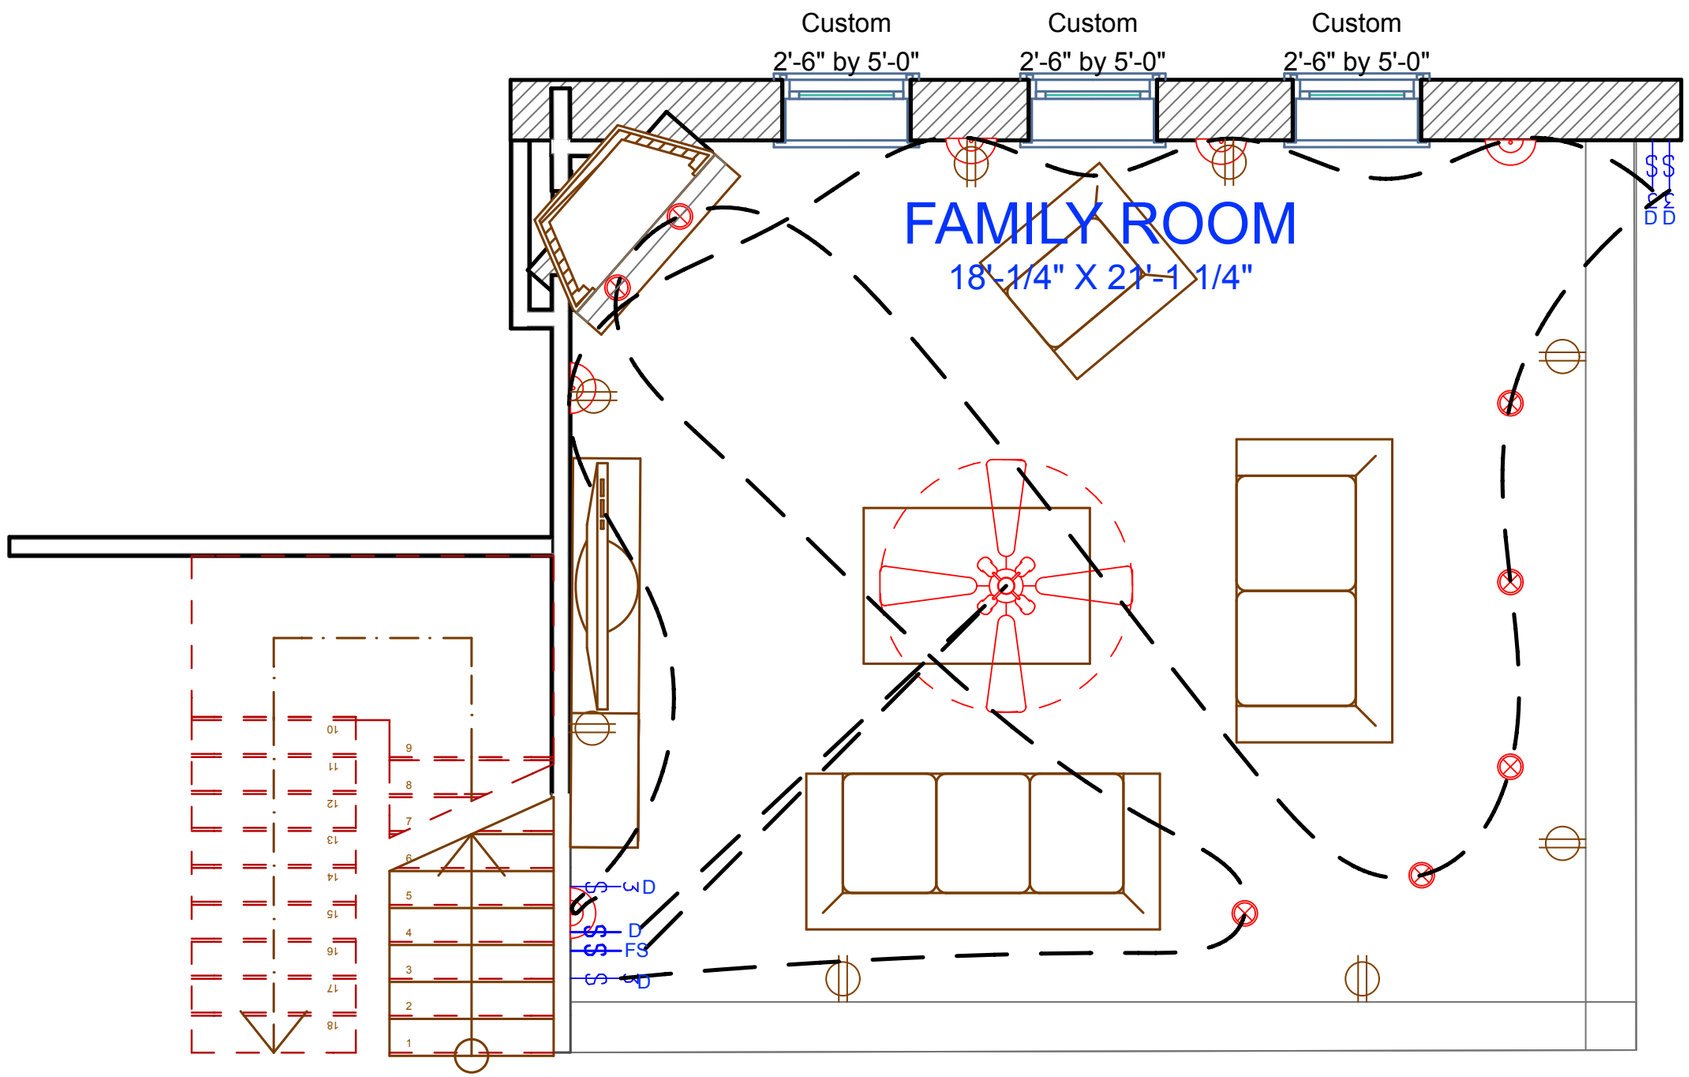

EDUCATIONAL VERSION OF ARCHICAD EDUCATION VERSION
GRAPHISOFT

SMALL CITY ARCHITECTS
"Building a better tomorrow, today"

SMALL CITY ARCHITECTS
1048 WEST FAKE STREET
CHICAGO, IL 60061

F10 HOUSE
ESHERICK HOMSEY DODGE
& DAVIS ARCHITECTURE, INC.
1919 NORTH KEELER,
CHICAGO, IL

"PAGE 1 of 1"
FULL
3/15/12
MIKE FINLEY

STEVENSON HIGH SCHOOL
TECHNOLOGY EDUCATION DEPARTMENT
TECHNICAL DRAWING PROGRAM
ADVANCED TECHNICAL DRAWING

SHS School of Design

Michael Finley 2013 Thursday, March 15, 2012 1:23:01 PM CT 34.13.9e.3b.75.22